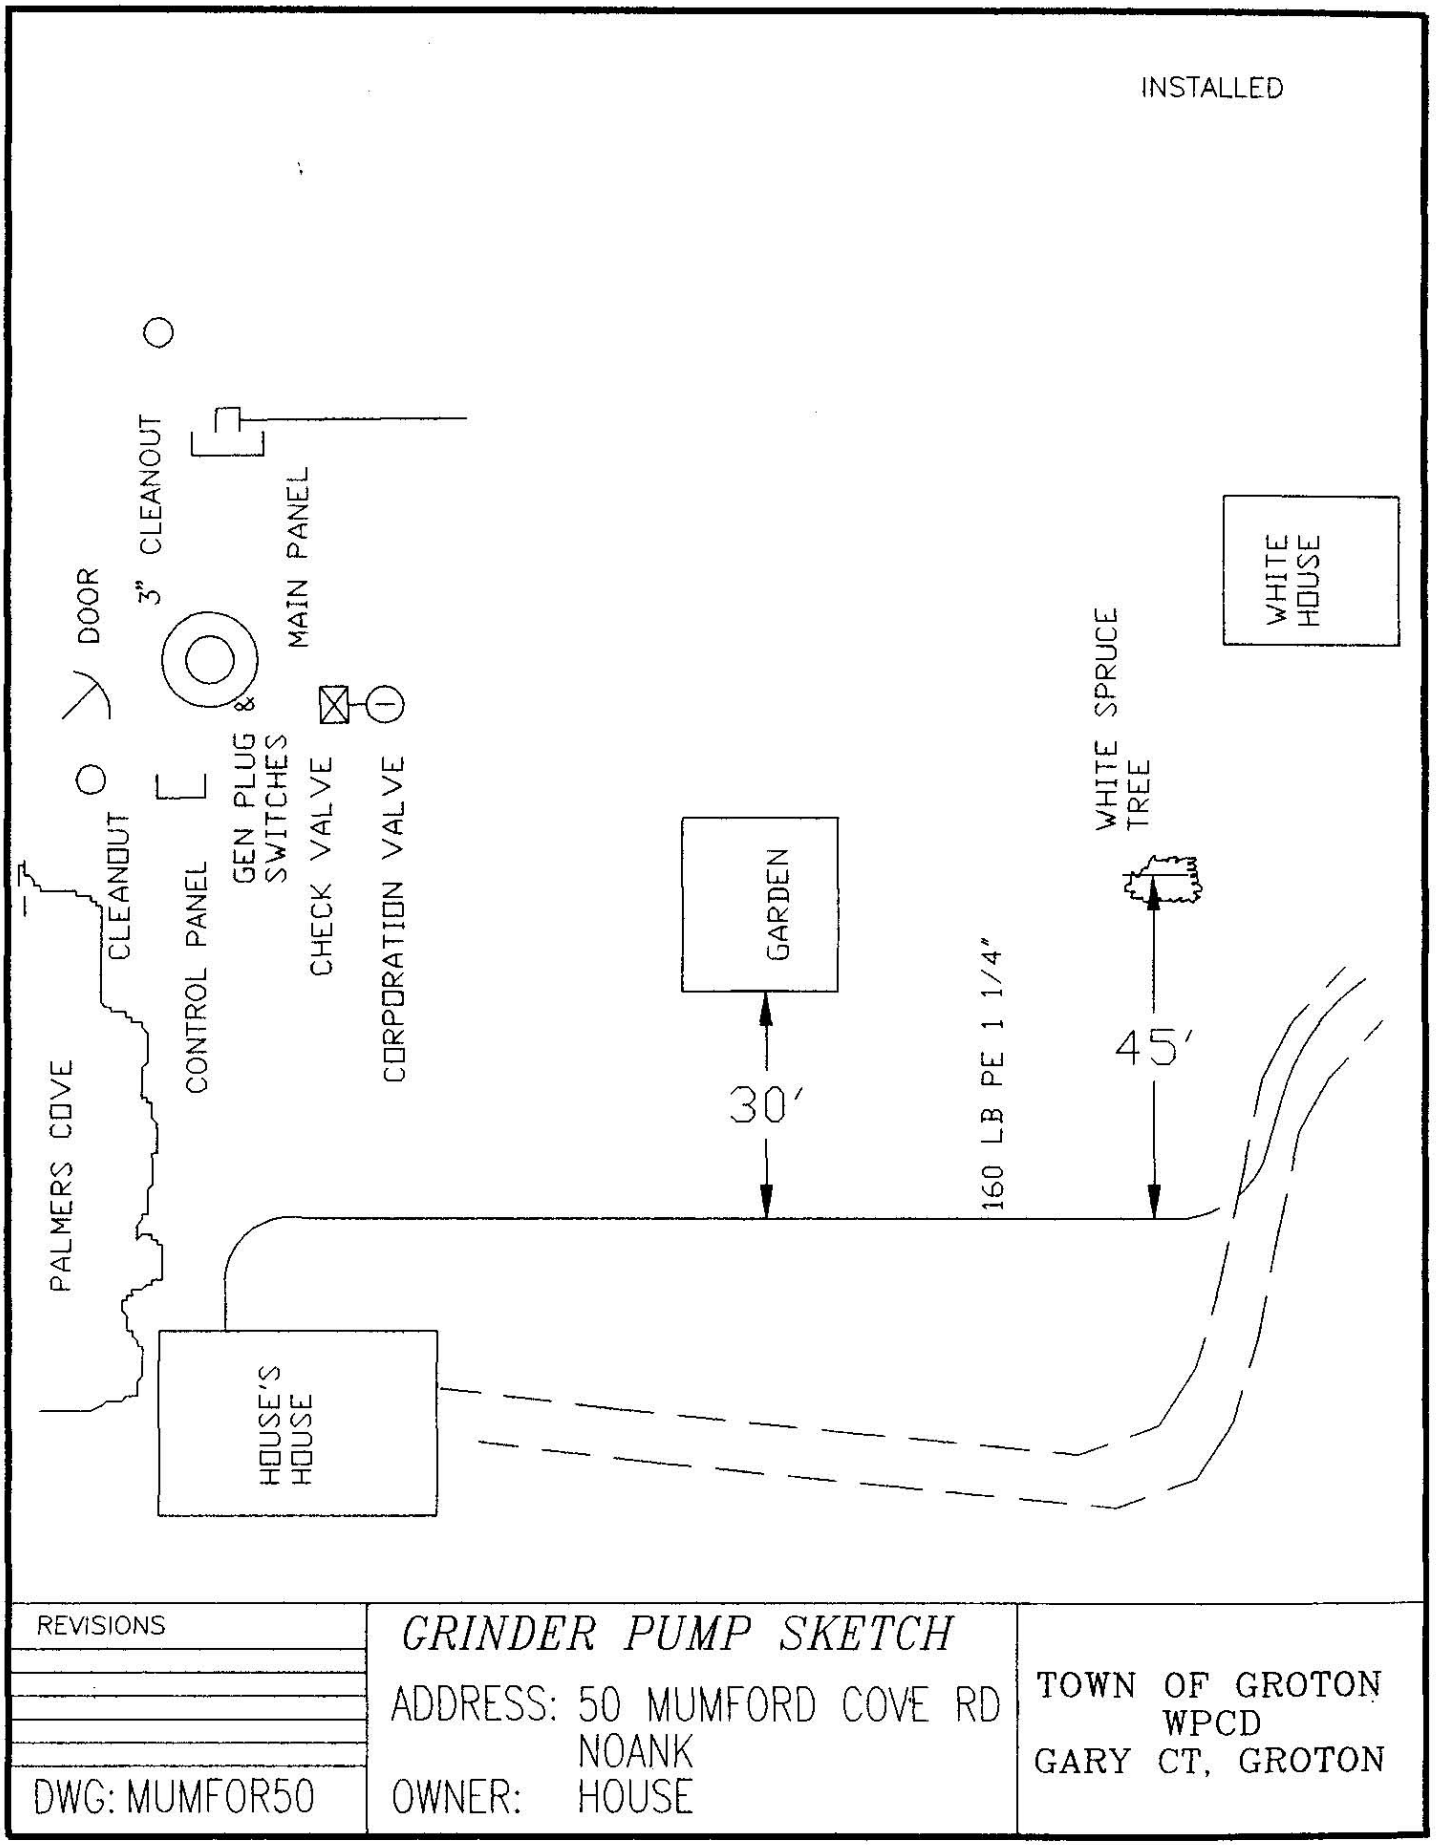

REVISIONS	*GRINDER PUMP SKETCH*	TOWN OF GROTON WPCD GARY CT, GROTON
DWG: MUMFOR50	ADDRESS: 50 MUMFORD COVE RD NOANK OWNER: HOUSE	