RECEIVED
TOWN CLERK'S OFFICE
2012 DEC 21 P 1:52

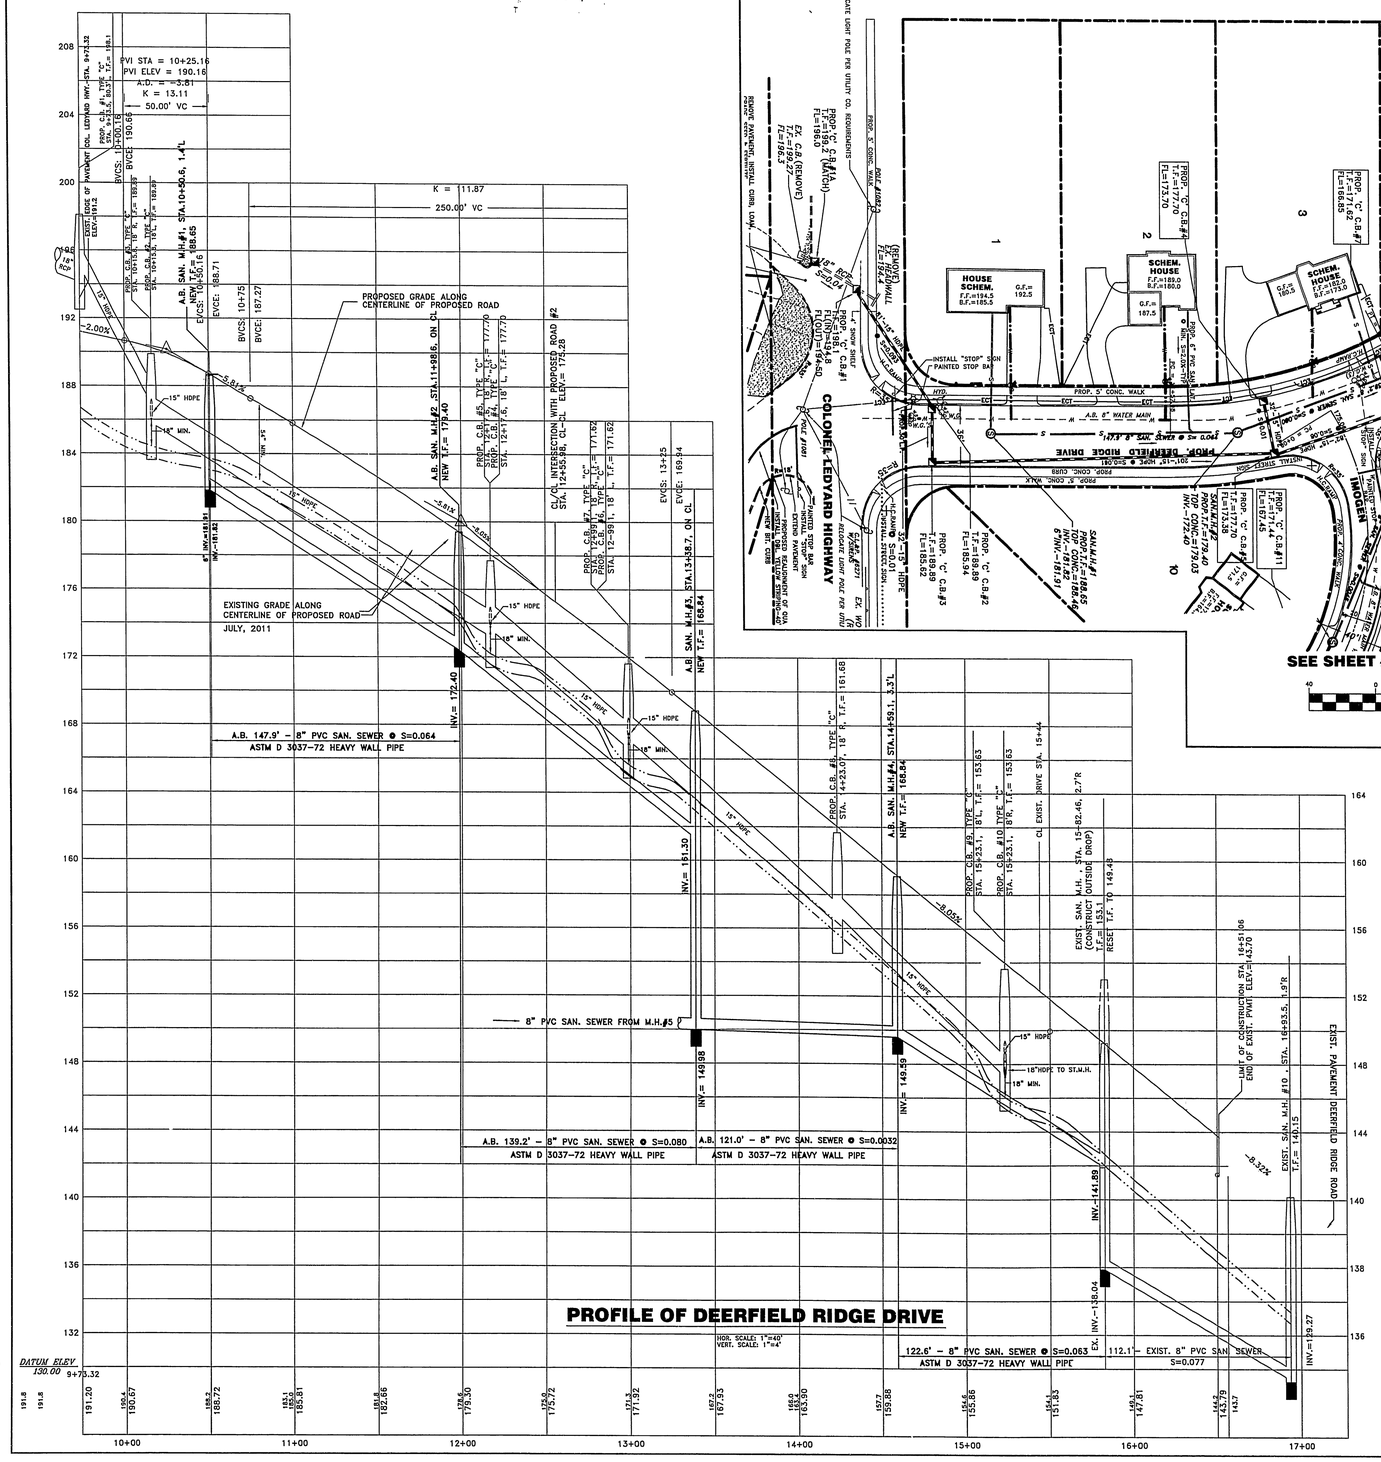

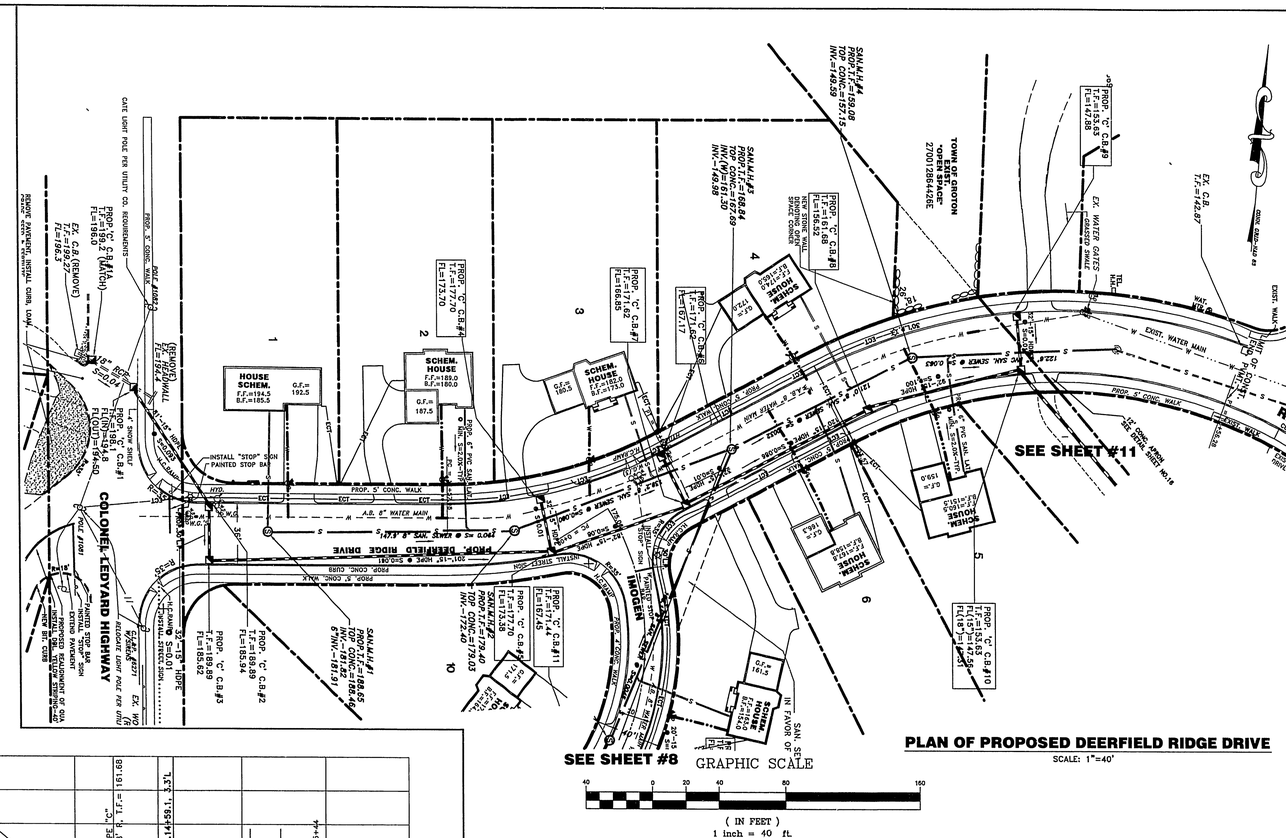

PLAN OF PROPOSED DEERFIELD RIDGE DRIVE

SCALE: 1"=40'

PROFILE OF DEERFIELD RIDGE DRIVE

HOR. SCALE: 1"=40'
VERT. SCALE: 1"=4'

HALLISEY, PEARSON & CASSIDY
CIVIL ENGINEERS & LAND SURVEYORS
35 COLD SPRING ROAD
SOUTHWARD EXECUTIVE PARK, UNIT #511
ROCKY HILL, CONNECTICUT

SCALE: AS NOTED	CHECKED BY: P.A.H.
DATE: JULY 06, 2011	DRAWN BY: G.T.
JOB No.: 535	ACAD FILE: 535-PRO

SHEET: 10 OF: 19

REVISIONS:

PLAN & PROFILE
OPEN SPACE SUBDIVISION
~COLONEL LEDYARD ESTATES~
COLONEL LEDYARD HIGHWAY
GROTON, CONNECTICUT

7

PAUL A. HALLISEY
NO. 7761
LICENSED PROFESSIONAL ENGINEER
STATE OF CONNECTICUT

TOWN OF GROTON
PLANNING COMMISSION
APPROVAL GRANTED MAY - 8 2012
DATE
CHAIRPERSON
FOR SUBDIVISION OR RESUBDIVISION PLANS, ALL WORK SHALL BE COMPLETED IN FIVE YEARS.
COMMENTS

S29-259

THIS MAP PRODUCED BY ORIGINAL INK DRAWING ON POLY FILM OR LINEN
HALLISEY PEARSON & CASSIDY
35 Cold Spring Road, Unit 511
Rocky Hill, CT 06067

NOTE:
ALL EXISTING SANITARY MANHOLE STRUCTURES TO BE ADJUSTED TO MEET FINISHED TOP OF FRAME GRADES IN ACCORDANCE WITH TOWN OF GROTON SPECIFICATIONS.

OWNER, APPLICANT and DEVELOPER:
FAIRWAY ESTATES LTD. PARTNERSHIP
P.O. BOX 270027
WEST HARTFORD, CT., 06127