GARY COURT STORM DRAINAGE SYSTEM

GARY COURT — GROTON, CT

SCALE 1" = 20' HORIZONTAL — FEB, 1983

1" = 2' VERTICAL

BY ENGINEERING DIVISION OF THE TOWN OF GROTON PUBLIC WORKS DEPT.

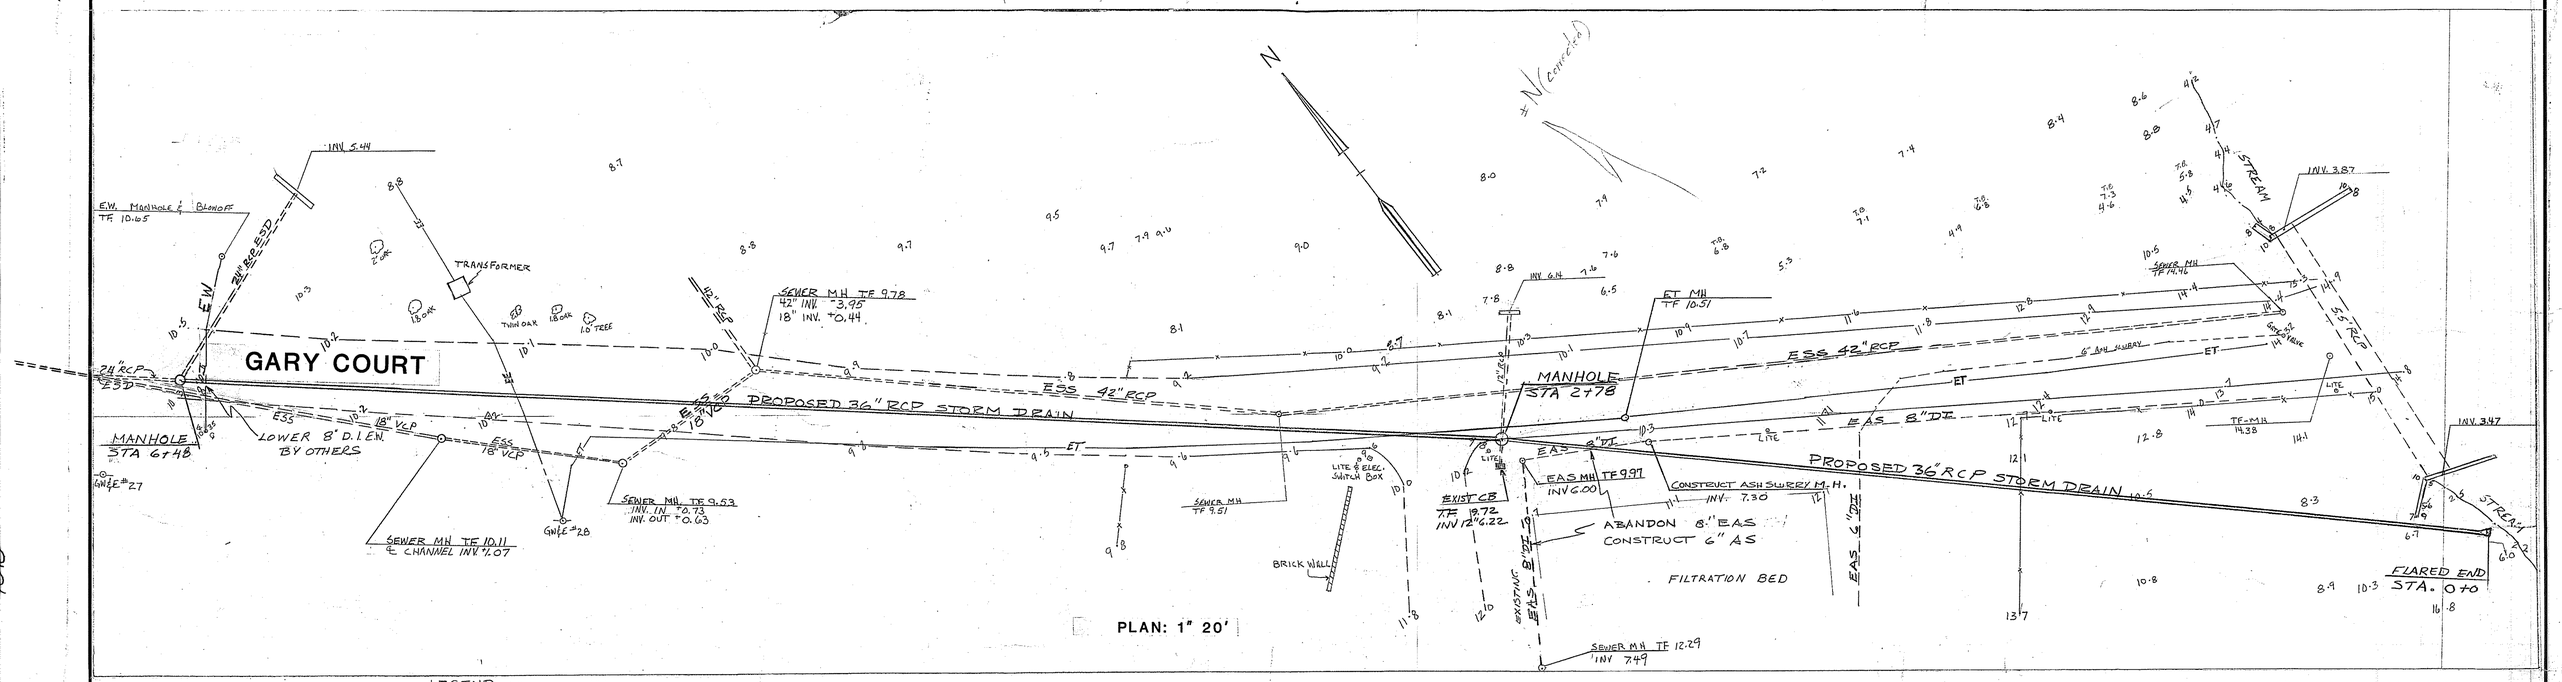

PLAN: 1" 20'

LEGEND

- ESD EXISTING STORM DRAIN
- EE EXISTING ELECTRIC
- ESS EXISTING SANITARY SEWER
- ET EXISTING TELEPHONE
- EW EXISTING WATERLINE
- EAS EXISTING ASH SLURRY LINE
- RCP REINF. CONCRETE PIPE
- VCP VITRIFIED CLAY PIPE
- D.I. DUCTILE IRON PIPE
- —X— CHAIN LINK FENCE
- — — EDGE OF PAVING

PROPOSED DRAINAGE AT GARY COURT

GROTON, CT.

REVISION: 7-13-82; ADDED POLES GWŁE #27 & GWŁE #28
7-20-82 ; ADDED 6" CI SLURRY TO PROFILE
" " " " EE TO PROFILE
5-2-83 ; ADDED EXISTING SEWER MH & EXISTING 18" VCP TO NORTHWEST
" " ") RELOCATED EXISTING 8" D.I. WATER LINE TO 15' NORTHWEST OF EXISTING DRAINAGE MH @ STA. 6+48.

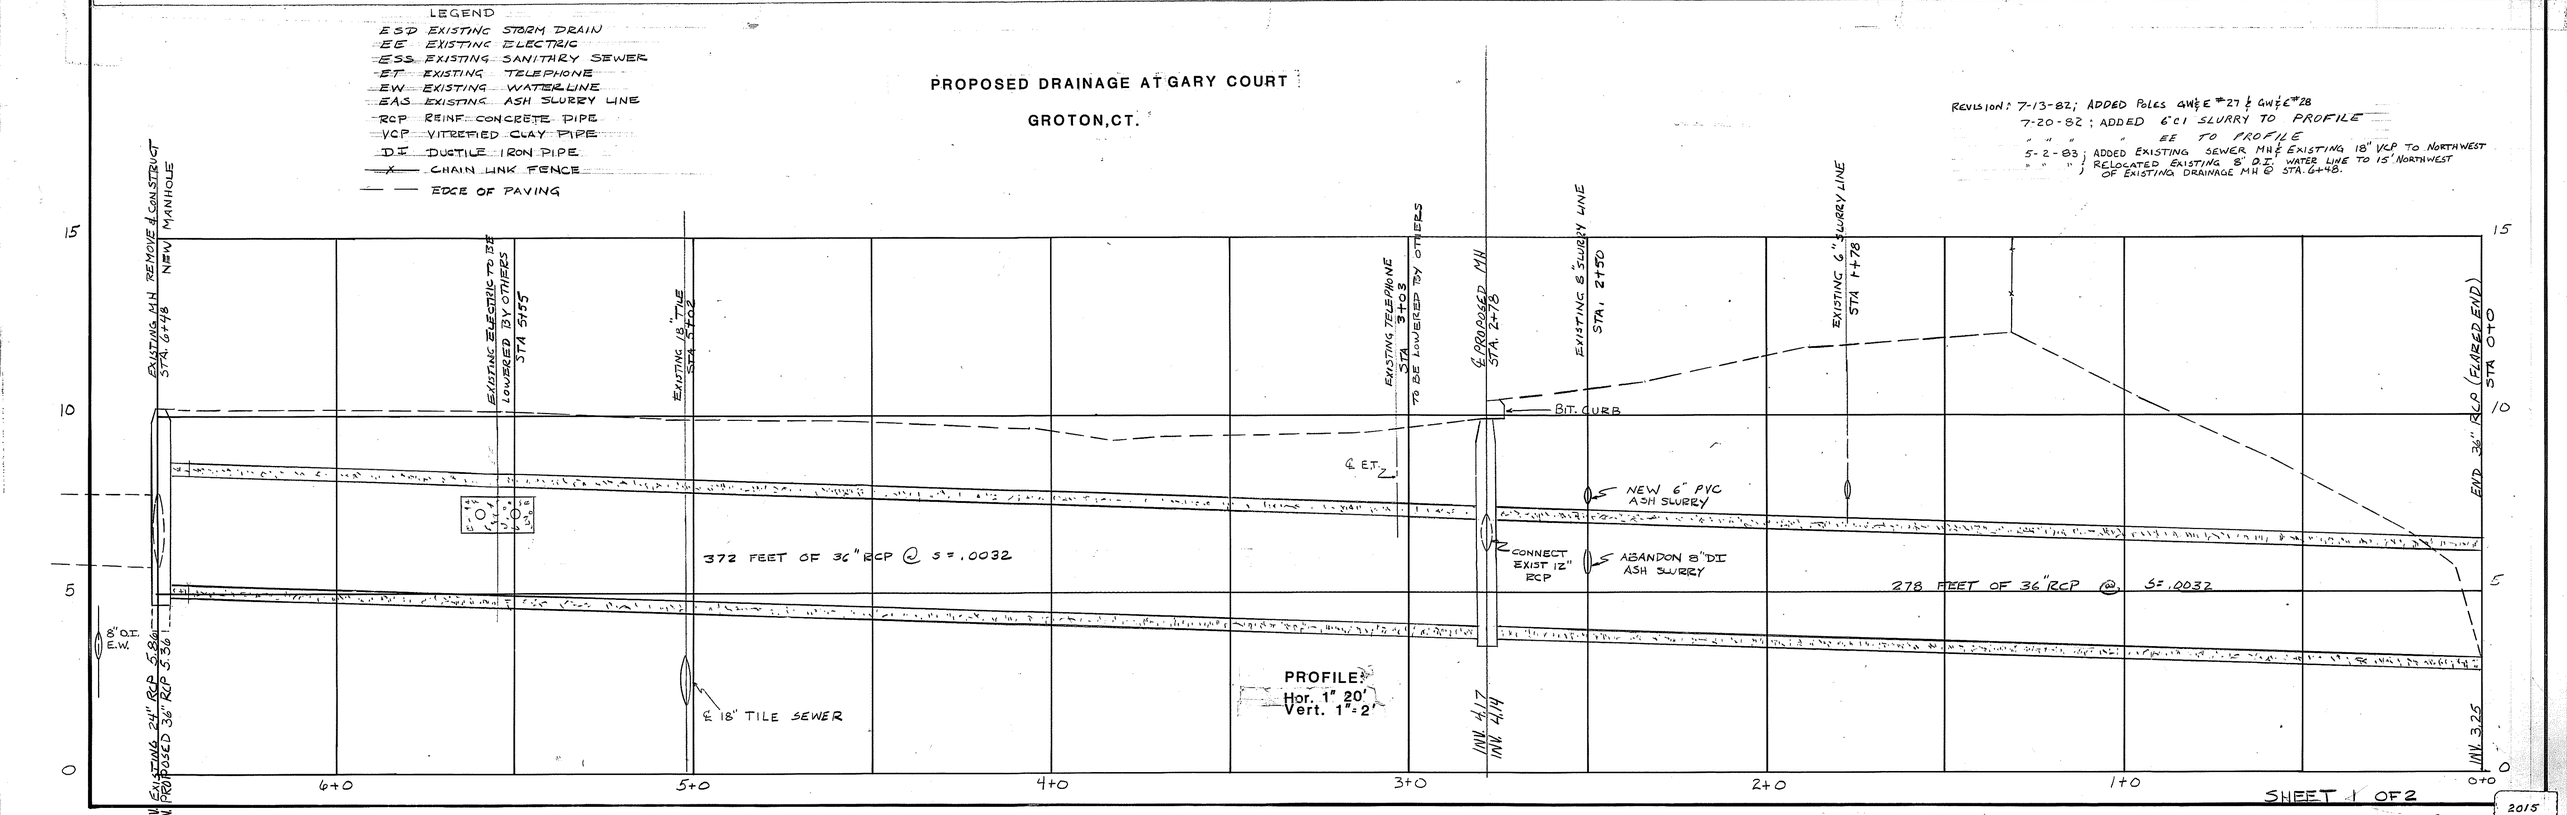

2015

Gary CT